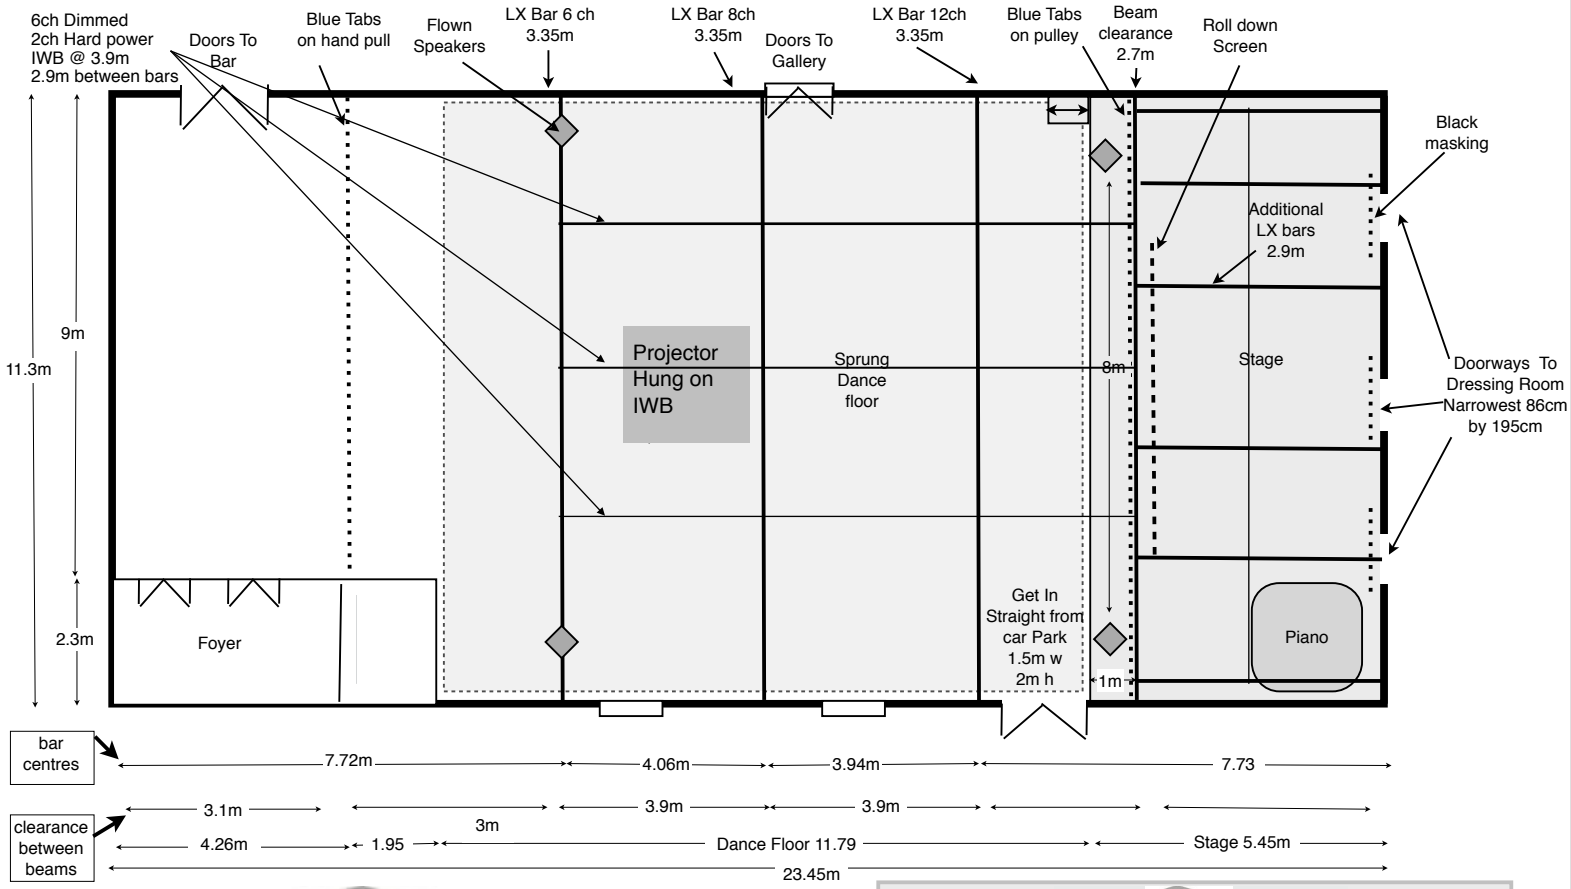

BARN

Plan for main room

Not to scale (though aprox) All measurement in meters

For more information please see side elevation and Cross section

Technical Manager: Kevin Yule
07968775313 technical@thebarnarts.co.uk